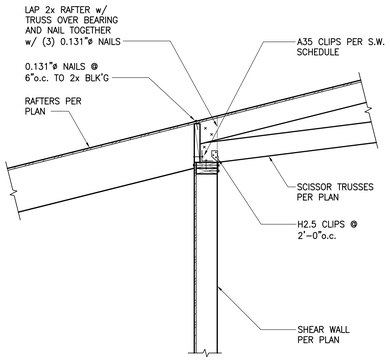

1

SCALE: 3/4" = 1'-0"

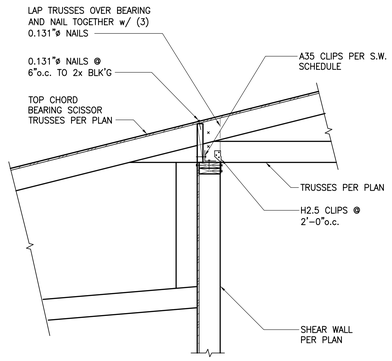

2

SCALE: 3/4" = 1'-0"

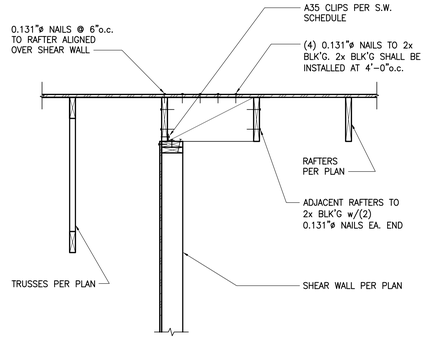

3

SCALE: 3/4" = 1'-0"

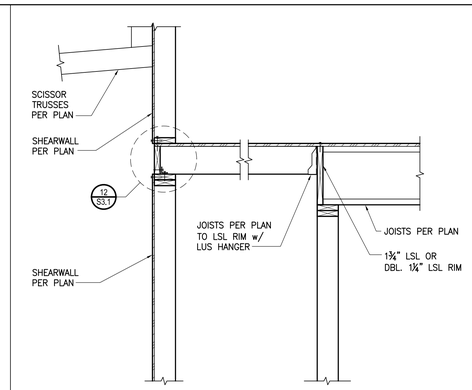

4

SCALE: 3/4" = 1'-0"

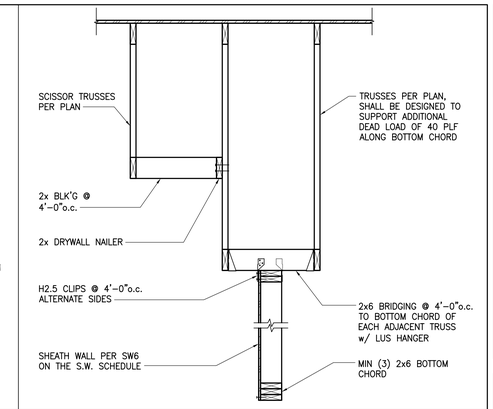

5

SCALE: 3/4" = 1'-0"

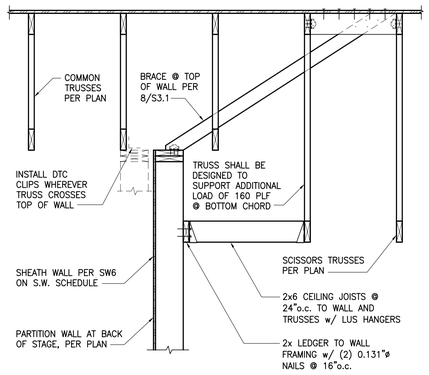

6

SCALE: 3/4" = 1'-0"

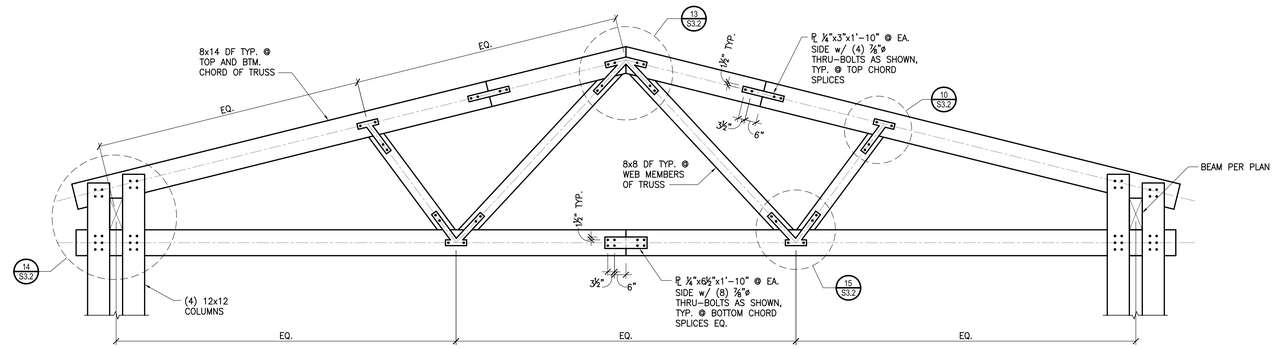

7

SCALE: 3/8" = 1'-0"

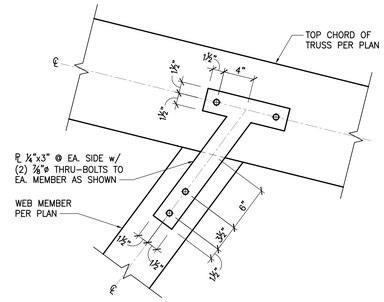

10

SCALE: 1 1/2" = 1'-0"

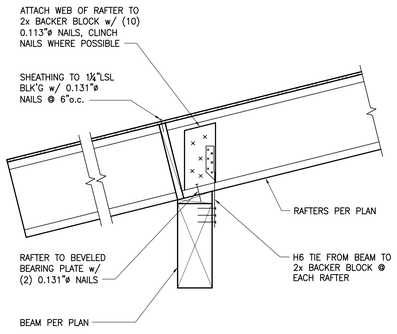

12

SCALE: 1" = 1'-0"

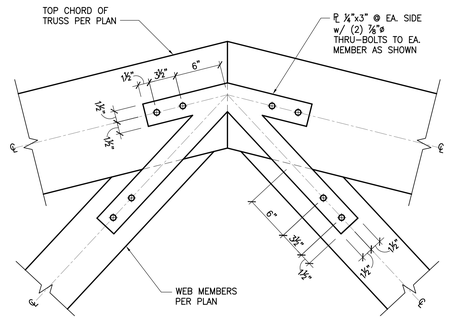

13

SCALE: 1 1/2" = 1'-0"

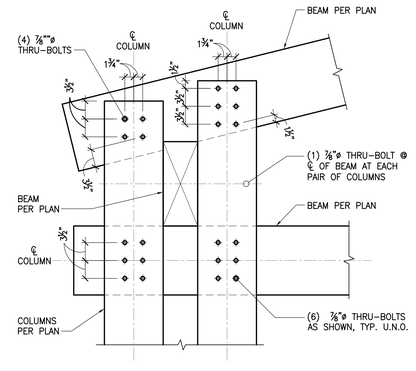

14

SCALE: 1" = 1'-0"

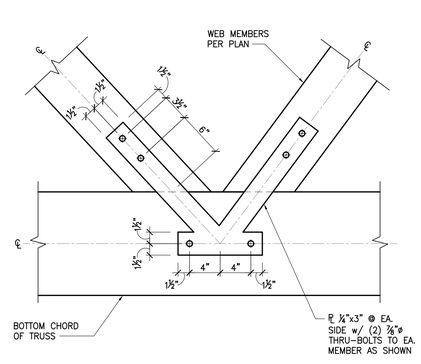

15

SCALE: 1 1/2" = 1'-0"

Peter A. Opsahl
Structural Engineering, Inc.
514 19th Avenue East, Suite D
Seattle, Washington 98112
Phone: 206.322.4518
Fax: 206.322.4528
www.paostructural.com

Copyright © 2008
These drawings are pending copyright and may not be reproduced or redrawn without written permission. Use of these drawings are limited to a specific project for persons named. Any other use or reuse is strictly prohibited without written consent from Jeff Dahlquist.

PROJECT & LOCATION

CEDAR RIVER ACADEMY
ENUMCLAW, WA ~ KING COUNTY

SHEET CONTENTS

DETAILS

DATE & REVISIONS

04/13/08	SCHEMATIC DESIGN
04/27/08	PERMIT SET

SHEET NUMBER

S3.2

PERMIT SET

Plot Date/Time: Mon Oct 06 08:58:12 2008 File: S:\Admin\Current Working Drawings\Cedar River Academy Structural Set.dwg, 6/27/2008 2:49:07 PM, Adobe PDF